


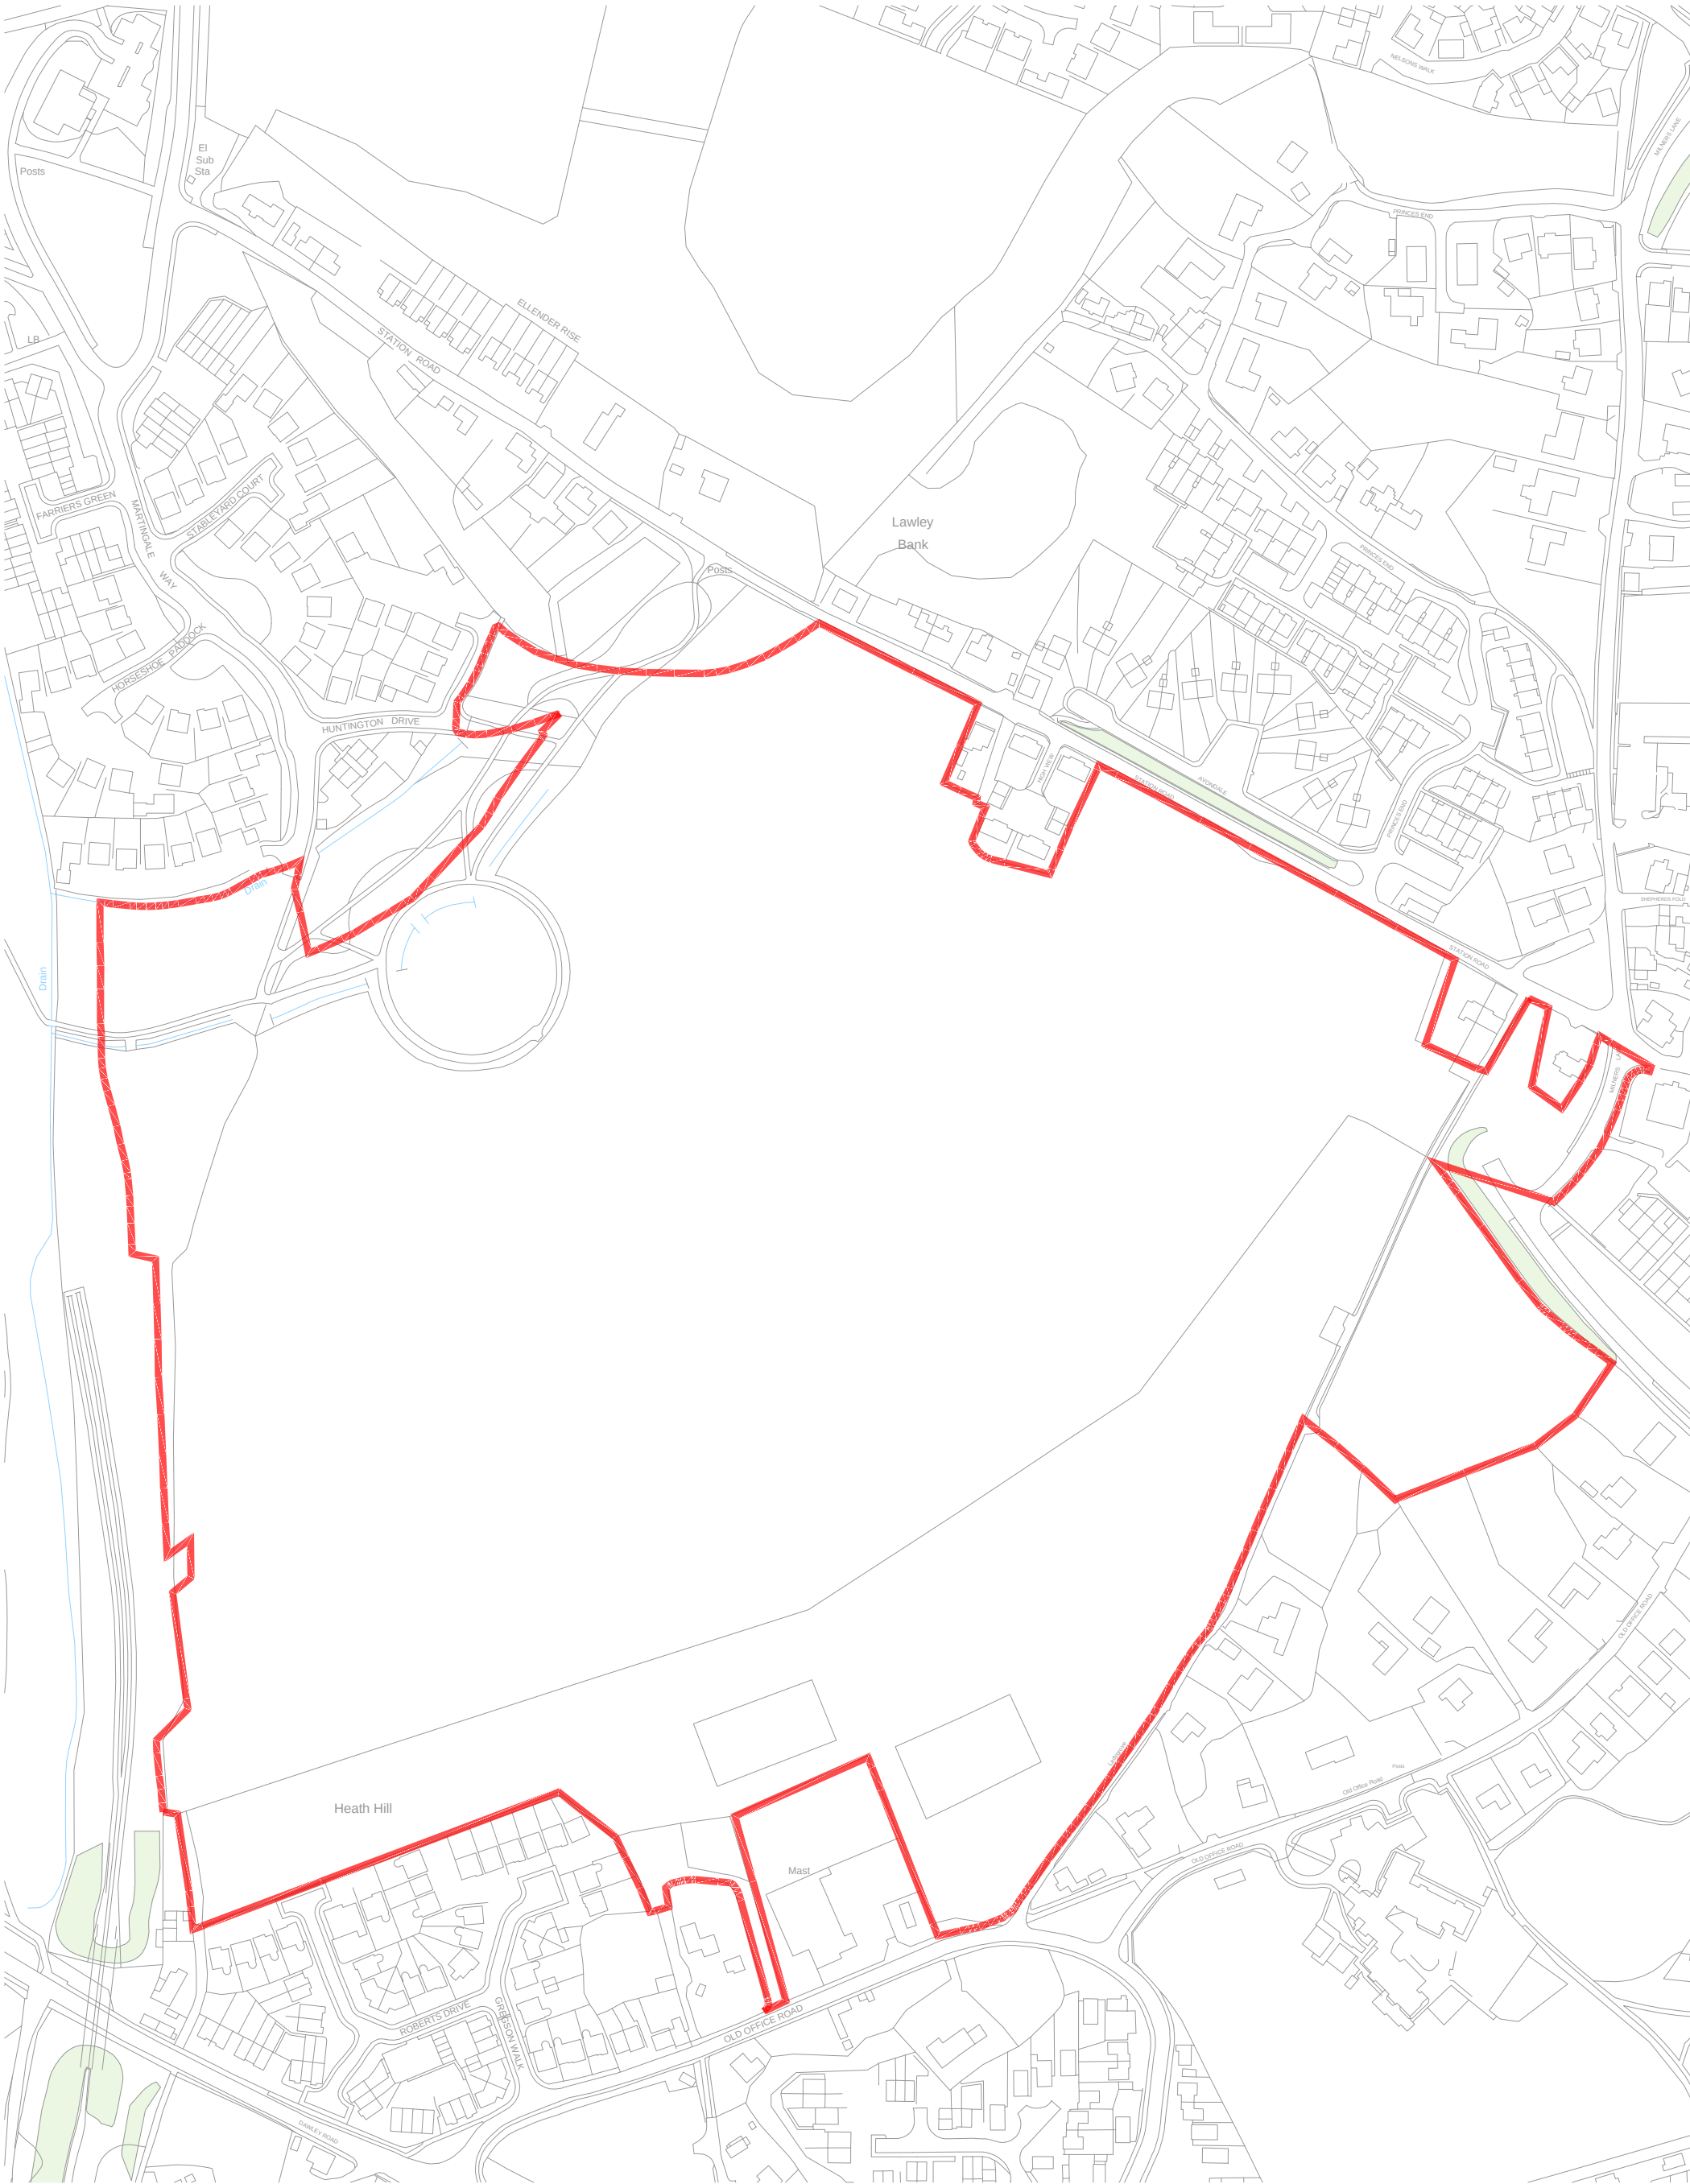

proj: 16040 drg: 200 date: 08/01/2018 rev: -

ORIGIN3
Tyndall House
17 Whiteladies Road,
Clifton, Bristol,
BS8 1PB

0117 980 4900
www.origin3.co.uk
info@origin3.co.uk



0 25 50 75 100 125 1:1250 @ A1 / 1:2500 @ A3
© Ordnance survey materials used with the permission of The controller of HMSO, crown copyright 100020449.

Lawley Phase 11 Site Location Plan

© This drawing and the building works depicted are the copyright of Origin 3 Ltd and may not be reproduced or amended except by written permission. No liability will be accepted for amendments made by other persons.

Sketch proposals are for illustrative purposes only & as such are subject to detailed site investigation including ground conditions/contaminants, drainage, design & planning/density negotiations. Sketch proposals may be based upon enlargements of OS sheets & visual estimations of existing site features, accuracy will therefore need to be verified by survey.